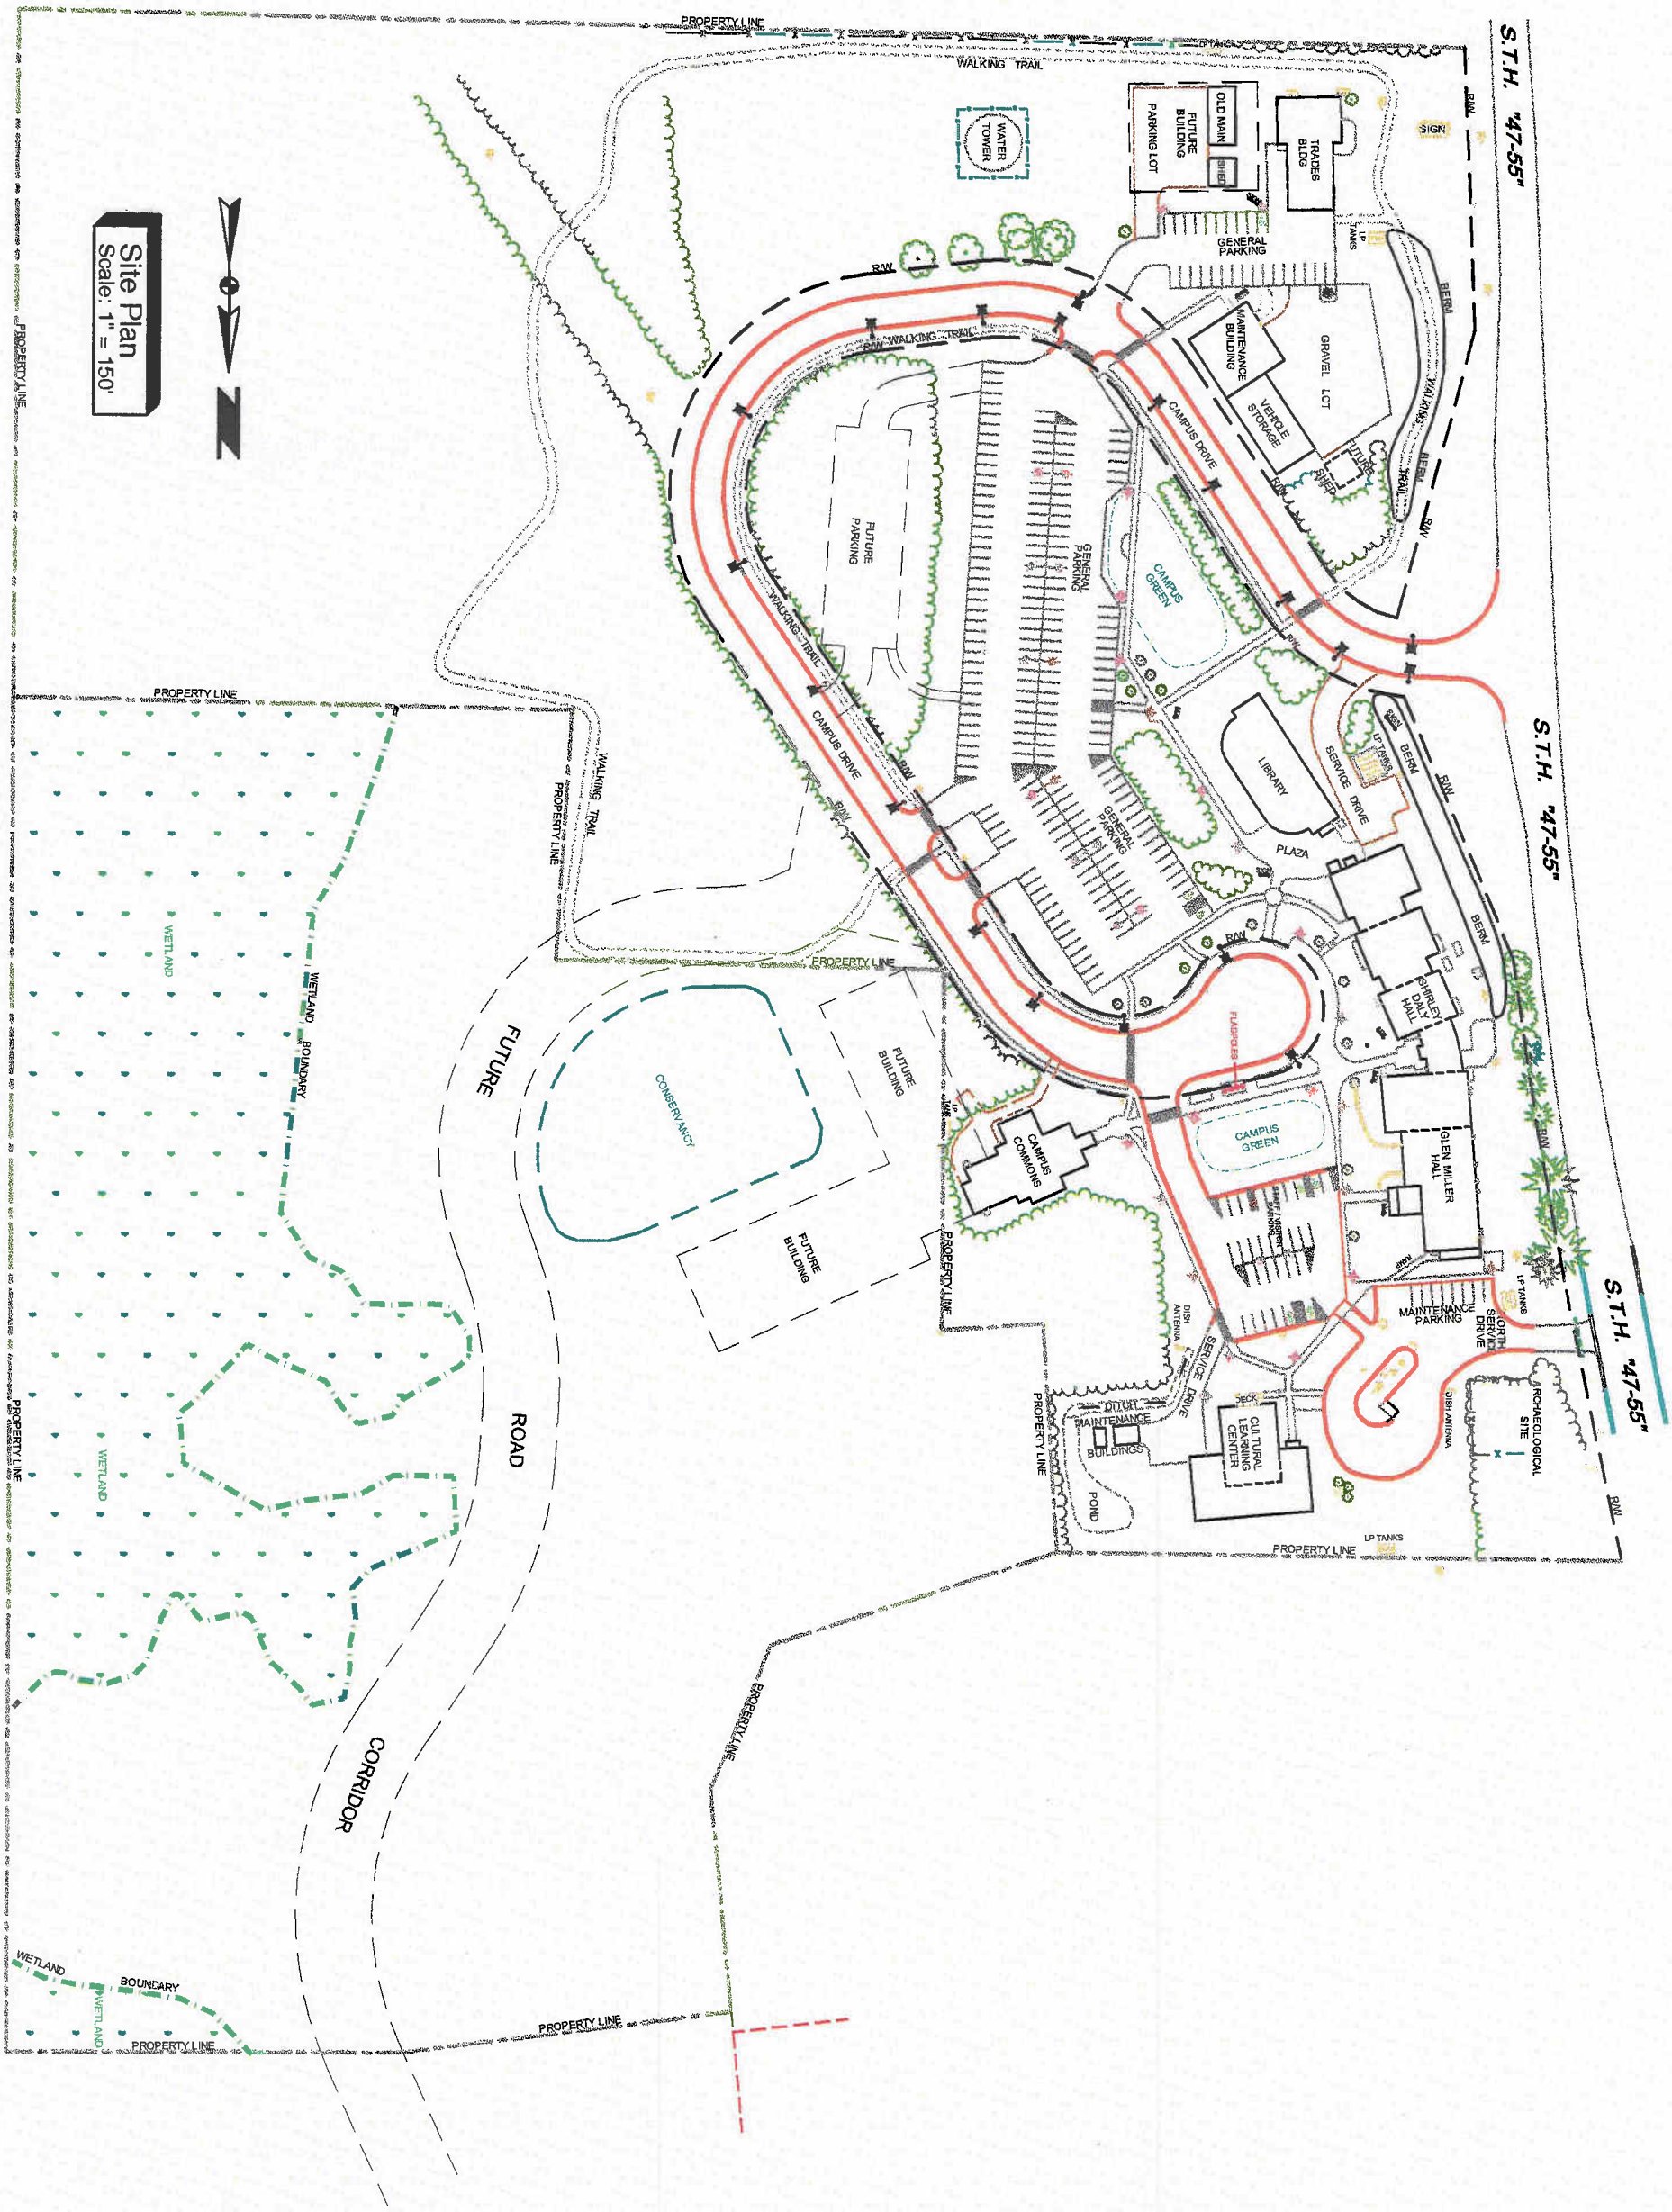

SHEET 1 Of 1	SCALE: 1" = 150'	**Nordin Design Group, Inc.** consulting engineers/commercial building design	**Site Plan** College Of Menominee Nation Keshena, Wisconsin
	DATE: May 26, 2010		designed
	PROJECT NO. CMN		drawn
		N5841 HWY 47-55 SHAWANO, WISCONSIN 54166 Phone (715)526-2827	checked